Figure 3. Site Layout - Baw Baw Shire LGA

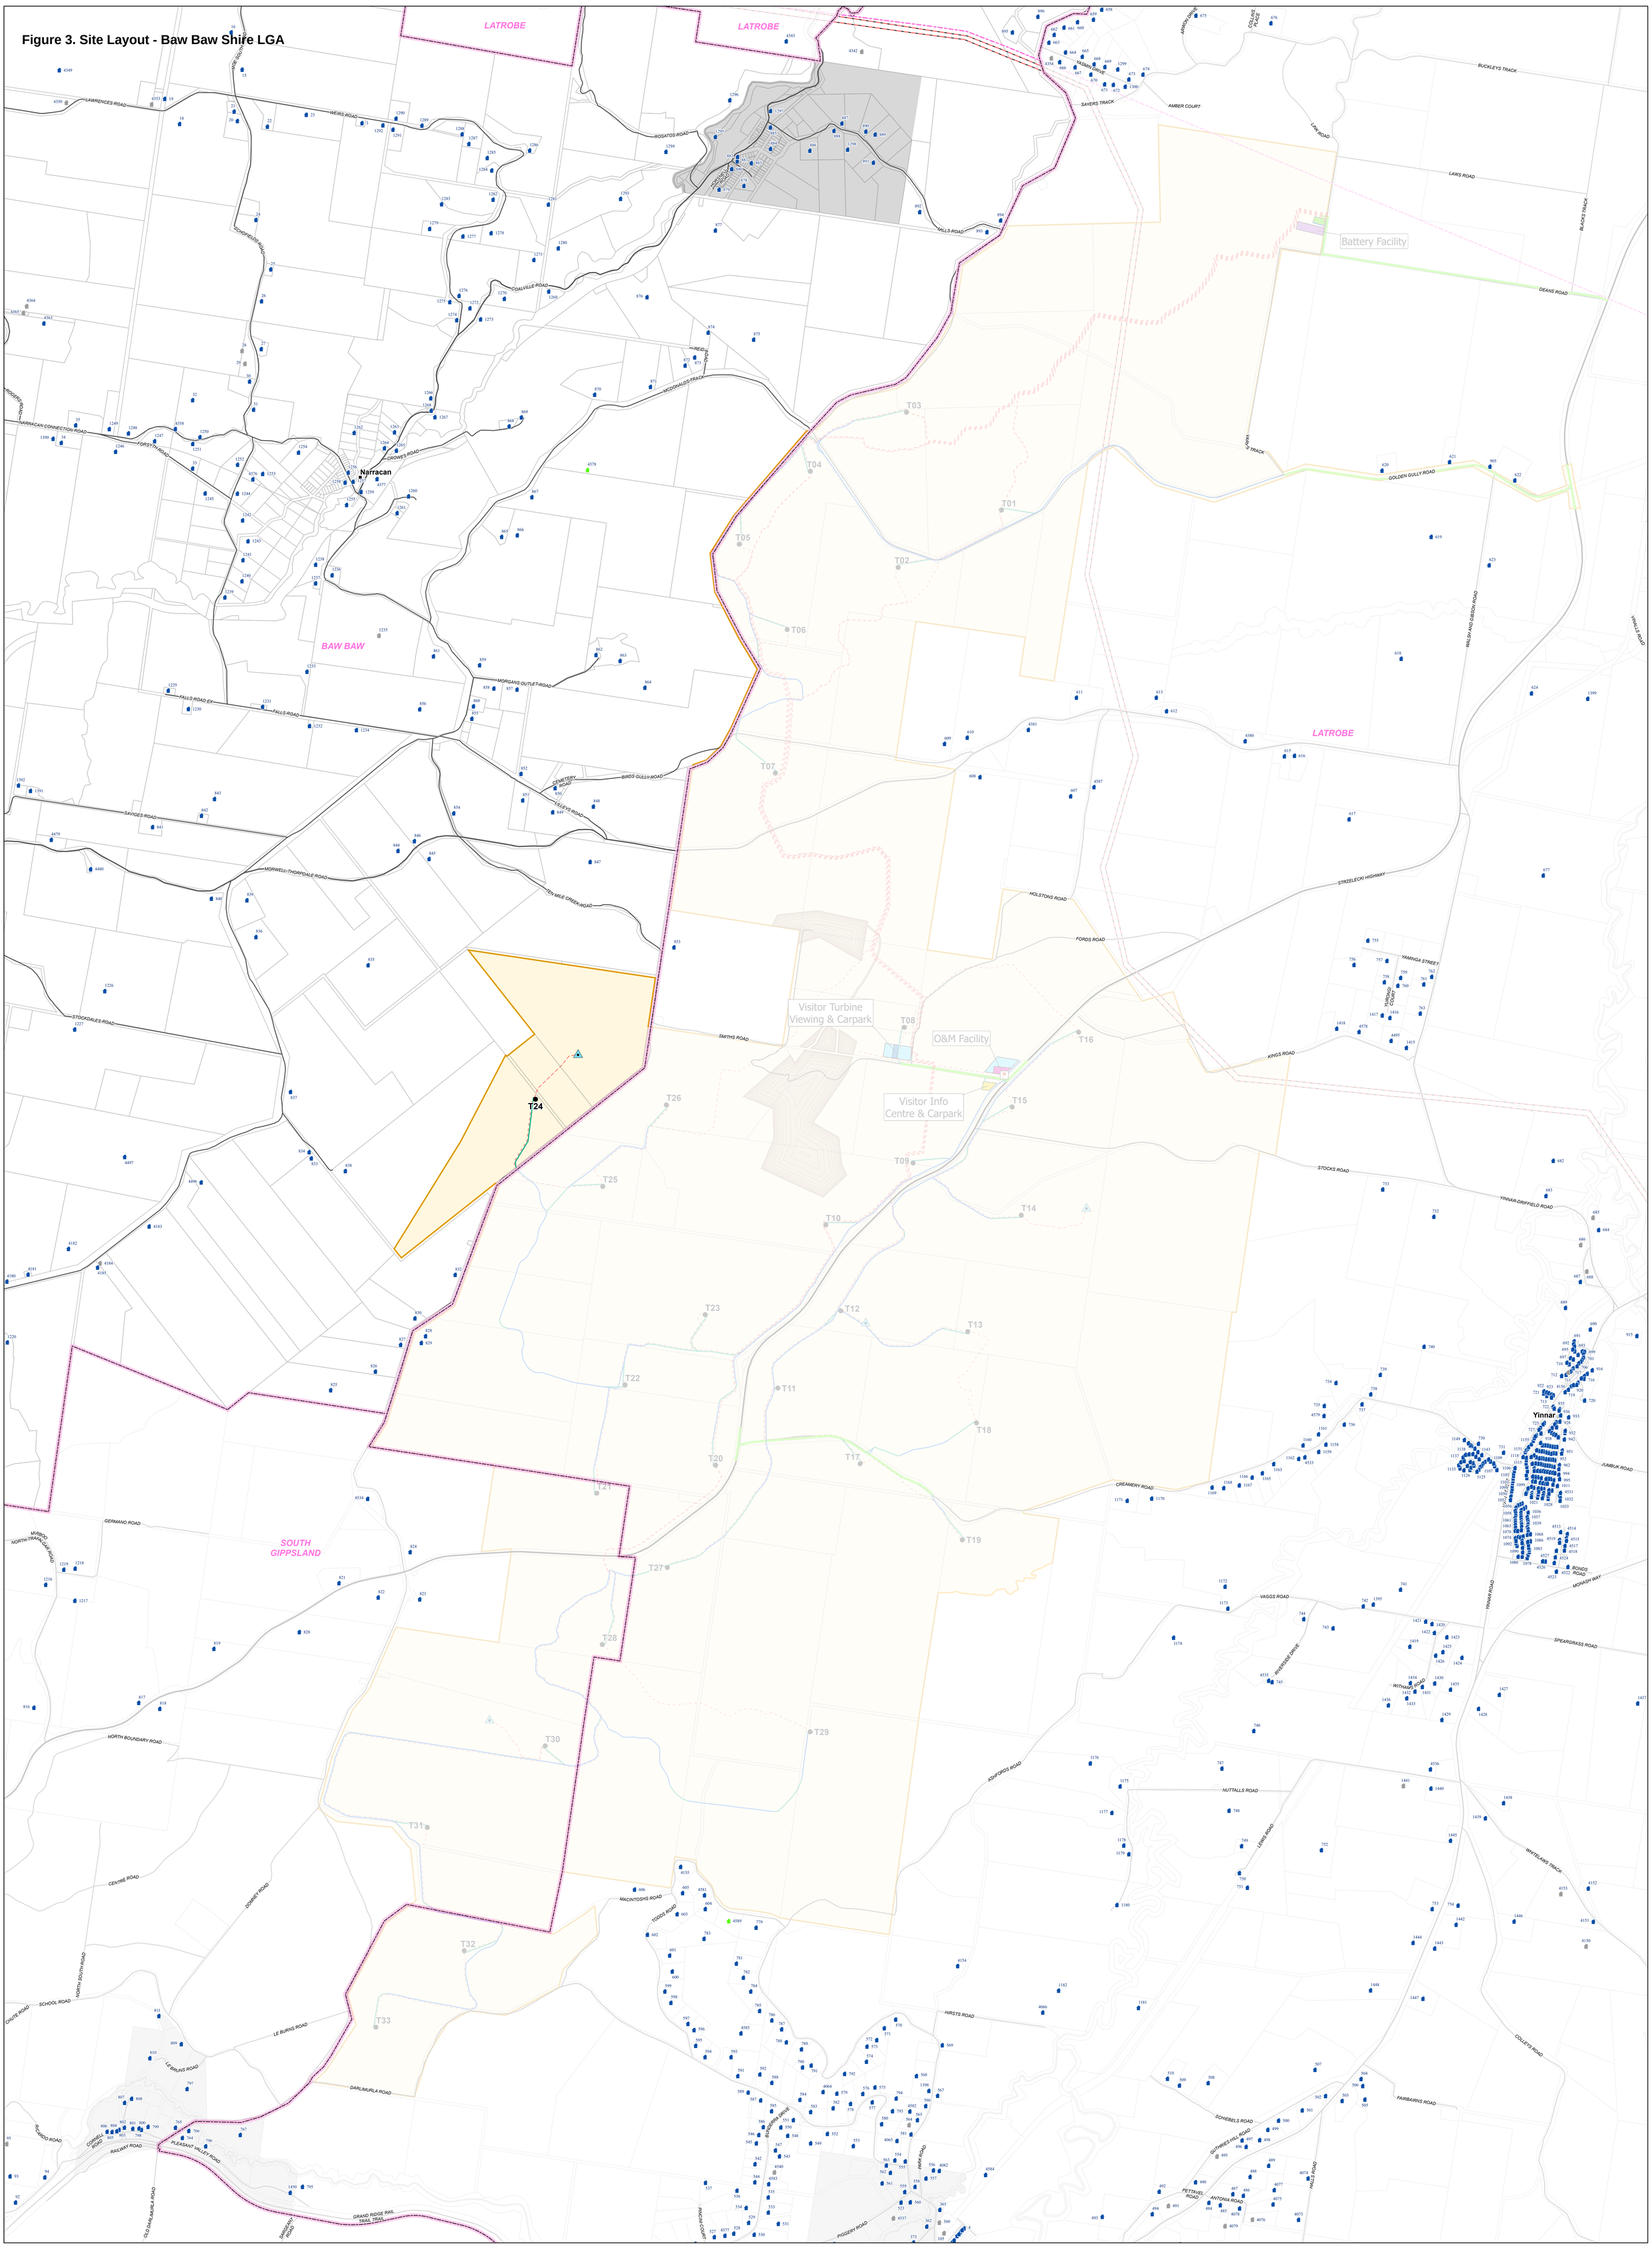

delburn WIND FARM

Disclaimer:
OSMI Australia Pty Ltd makes no warranty in relation to the accuracy, reliability, completeness or suitability of the data and does not accept liability for any loss, damage or costs, including consequential damage, in relation to any use of the data in this map.
© OSMI Australia Pty Ltd

LEGEND

- WEF Project Boundary
- Wind Turbine
- Met Mast
- Signage location
- Electrical Reticulation
- New Access Track
- Existing Access Track
- Public Roads for Access Upgrade
- Offsite Public Road Upgrades
- O&M Facility
- Visitor Info Centre & Carpark
- Visitor Turbine Viewing & Carpark
- Battery Facility
- Construction Compound / Batch Plant
- Construction Compound
- Quarry Area
- Cadastral Boundary
- Built-Up Area
- LGA Boundary
- Dwelling
- Unconfirmed Dwelling
- Nominated Future Dwelling
- Existing 220kV Powerline
- Existing 500kV Powerline
- Major Road
- Minor Road

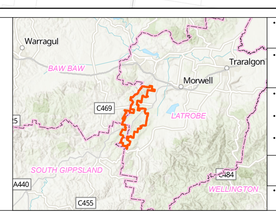

PROJECT	Delburn Wind Farm
TITLE	Site Layout - Baw Baw LGA
DATE	11/01/2021
SCALE	1:15,000 at A0
STATUS	Draft
PRODUCED	A.Curtis
CHECKED	I.Mackey
APPROVED	P.Marriott

0 1 2 3 4 Kilometres

N

DRAWING No. DWF_OVR_36-03A-SH5-3.5 Site Plan - Baw Baw LGA

REV v3A